ELEVATION 1
MODULE A0: INTRODUCTION
MODULE A1: BEFORE WRITING
Pos. 2.1

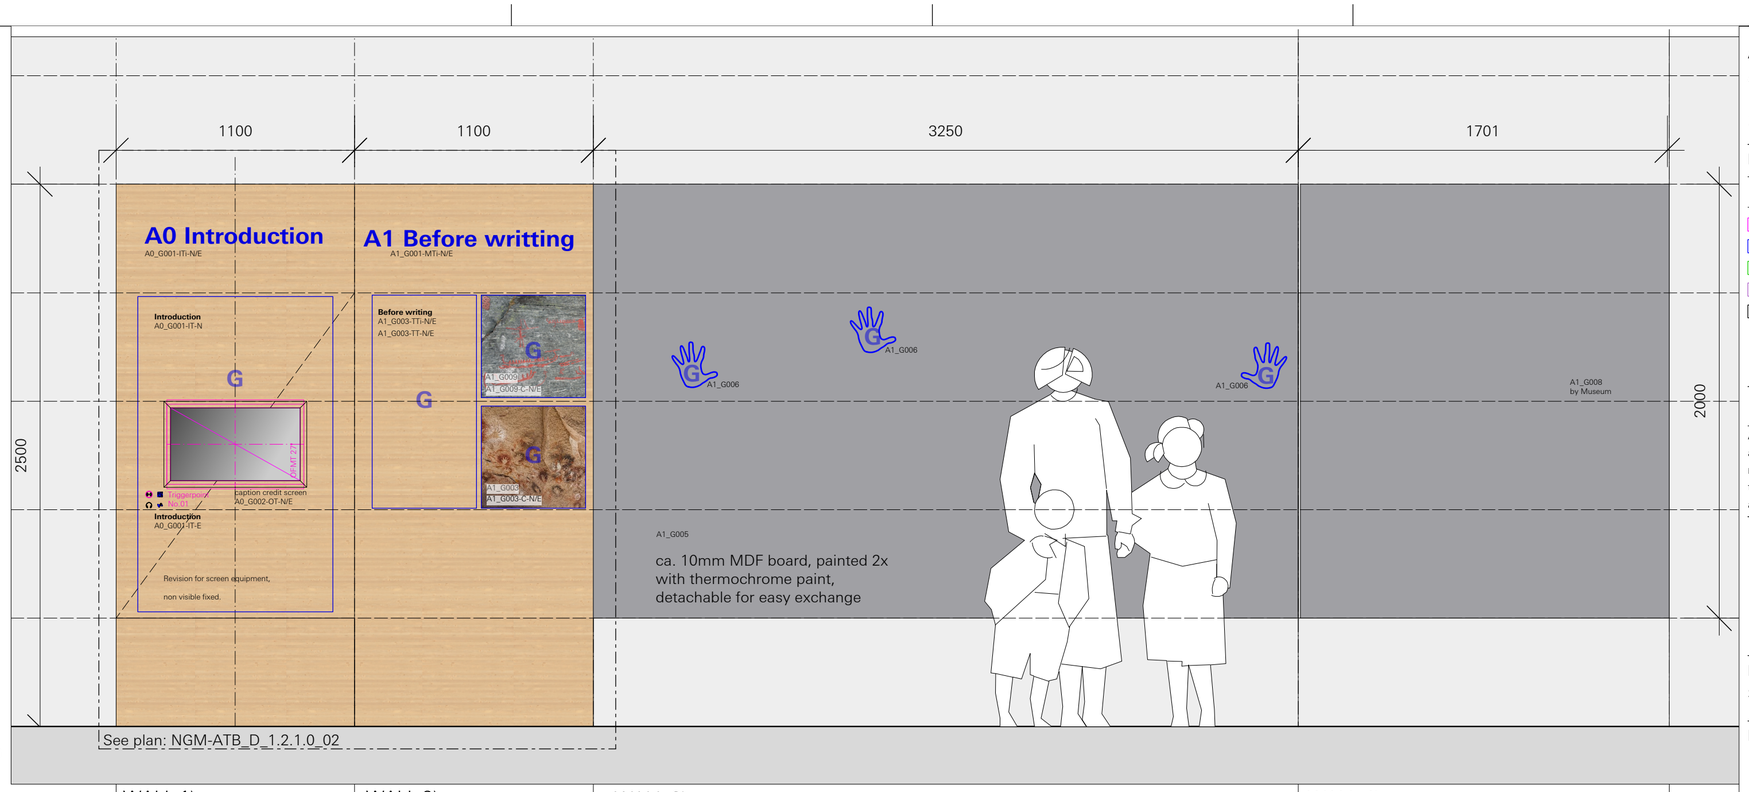

WALLDEVELOPMENT
MODULE A1: BEFORE WRITING
M 1:20

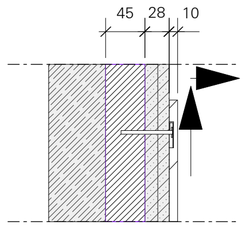

Wall 3 + 4 Detail
Fixture of woodbards with
thermochrome paint
M 1:5

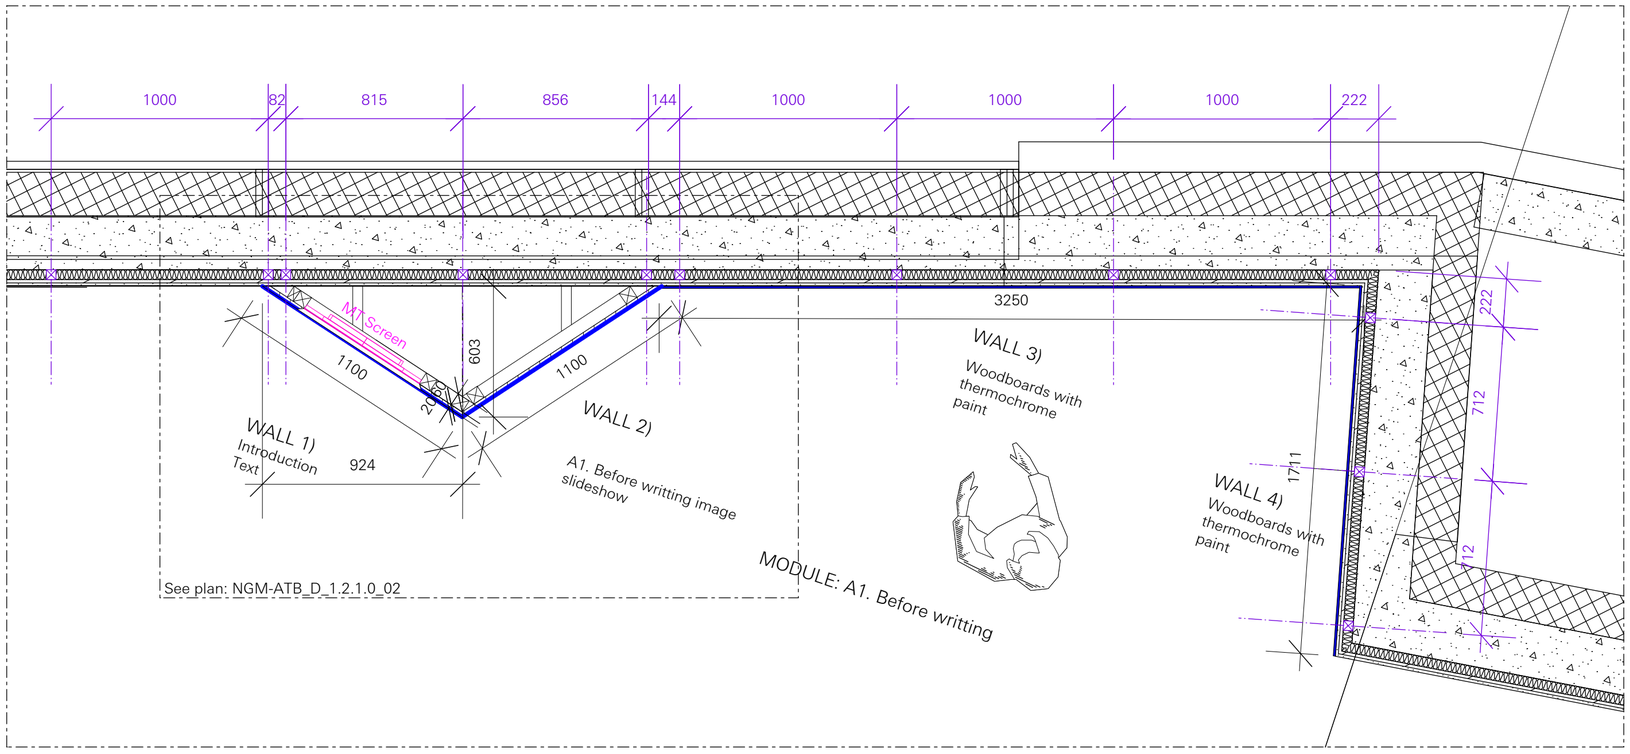

TOP VIEW
MODULE A1: BEFORE WRITING
M 1:20

ATELIER BRÜCKNER
ARCHITECTURE
EXHIBITIONS
SCENOGRAPHY

LEGEND

SPECIALISTS

M	MEDIEN
G	GRAPHIC
L	LIGHT
TGA	BUILDING TECHNOLOGY
	EXHIBITION ATB

RELEASED

All measurements have to be revised carefully by the contractor/executor and and compared with on-site situations. Differences concerning measurements or planning / stock have to be conveyed immediately to the designer. Details and drawings are only valid with annotation of approval by the designer.

MUST
MUSEUM STAVANGER

NORWEGIAN PRINTING MUSEUM
STAVANGER

KEY PLAN

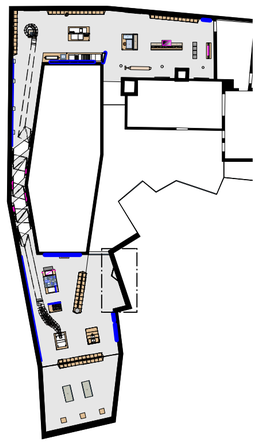

DETAIL PLAN - MODULE A
A1 - Introduction/ Before writing

client	**Museum Stavanger** Øvre Strandgate 88 4005 Stavanger I Norwegian T. +47 40 60 17 01 www.museumstavanger.no bitten.bakke@museumstavanger.no
planner exhibition szenopgraphy	**ATELIER BRÜCKNER GMBH** Krefelder Strasse 32 70376 Stuttgart I Germany T. +49 711 5000 77 116 F. +49 711 5000 77 22 ngm@atelier-brueckner.com

papersize	scale	unit	sign
DIN A2	**1:20/5**	**mm**	**sm**

filename
NGM-ATB_D_1.2.1.0_01

date	code	planningphase
13.09.2019	**NGM-ATB**	**LPH 4 - DD**

type	hierarchy	no.	index
D	**1.2.1.0**	**01**	**00**

© 2019 ATELIER BRÜCKNER