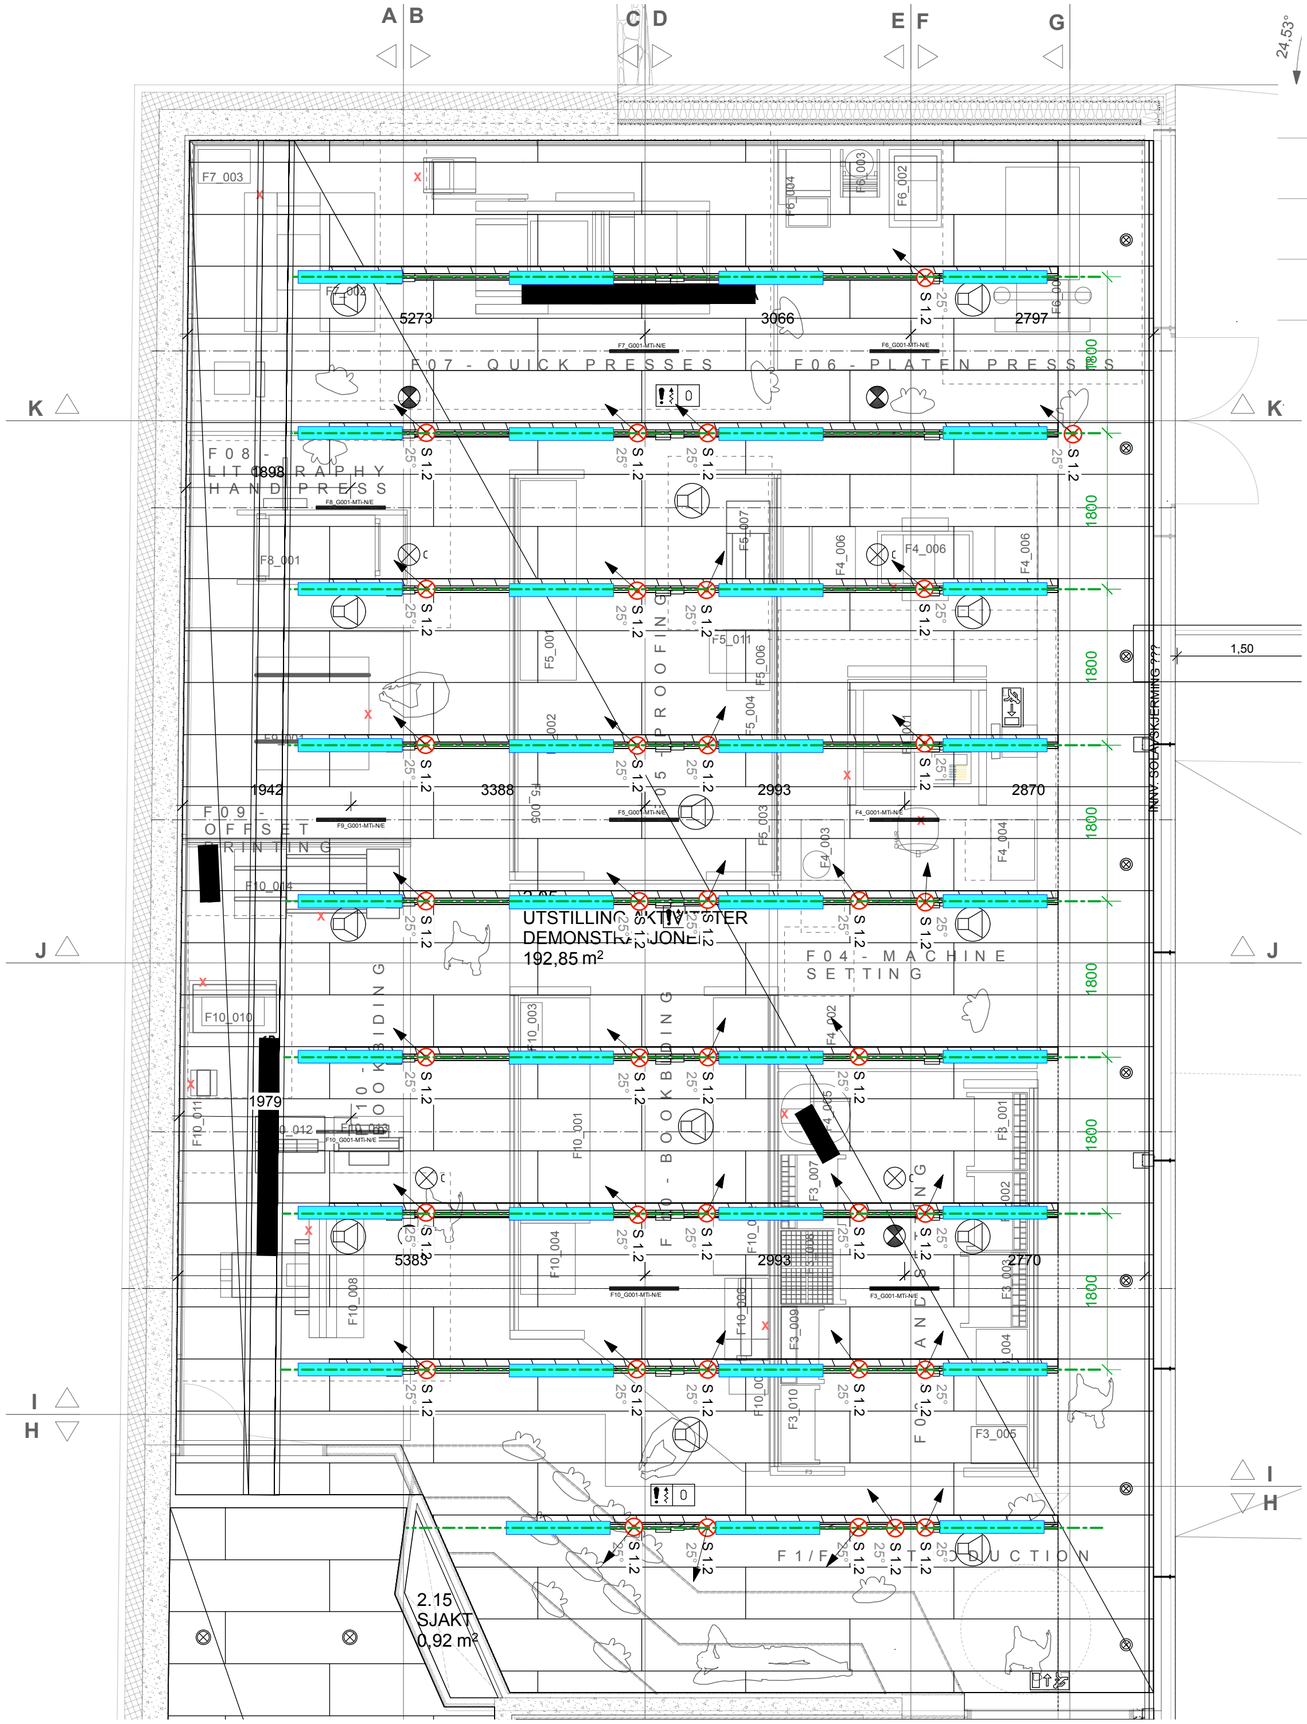

Luminaries Legend

S 1.2	25° S 1.2	Luminaire spot on 3 phases track, 25°, 3000K, manual dimming at luminaire location
		Luminaire by architect
		Track lighting by architect

ATELIER BRÜCKNER
ARCHITECTURE
EXHIBITIONS
SCENOGRAPHY

LEGEND

SPECIALISTS

M	MEDIEN
G	GRAPHIC
L	LIGHT
TGA	BUILDING TECHNOLOGY
	EXHIBITION ATB

X = power markings

MUST
MUSEUM STAVANGER

NORWEGIAN PRINTING MUSEUM
STAVANGER

KEY PLAN

North

CEILING PLAN - PRINTING WORKS
SECOND FLOOR

client	Museum Stavanger Øvre Strandgate 88 4005 Stavanger I Norwegian T. +47 40 60 17 01 www.museumstavanger.no bitten.bakke@museumstavanger.no
planner exhibition szenopgraphy	ATELIER BRÜCKNER GMBH Krefelder Strasse 32 70376 Stuttgart I Germany T. +49 711 5000 77 116 F. +49 711 5000 77 22 ngm@atelier-brueckner.com

papersize	scale	unit	sign
DIN A2	1:50	mm	sm

filename
NGM-ATB_F_2.0.0.0_02

date	code	planningphase
03.09.2019	NGM-ATB	LPH 4 - DD

type	hierarchy	no.	index
D	2.0.0.0	02	00

© 2019 ATELIER BRÜCKNER