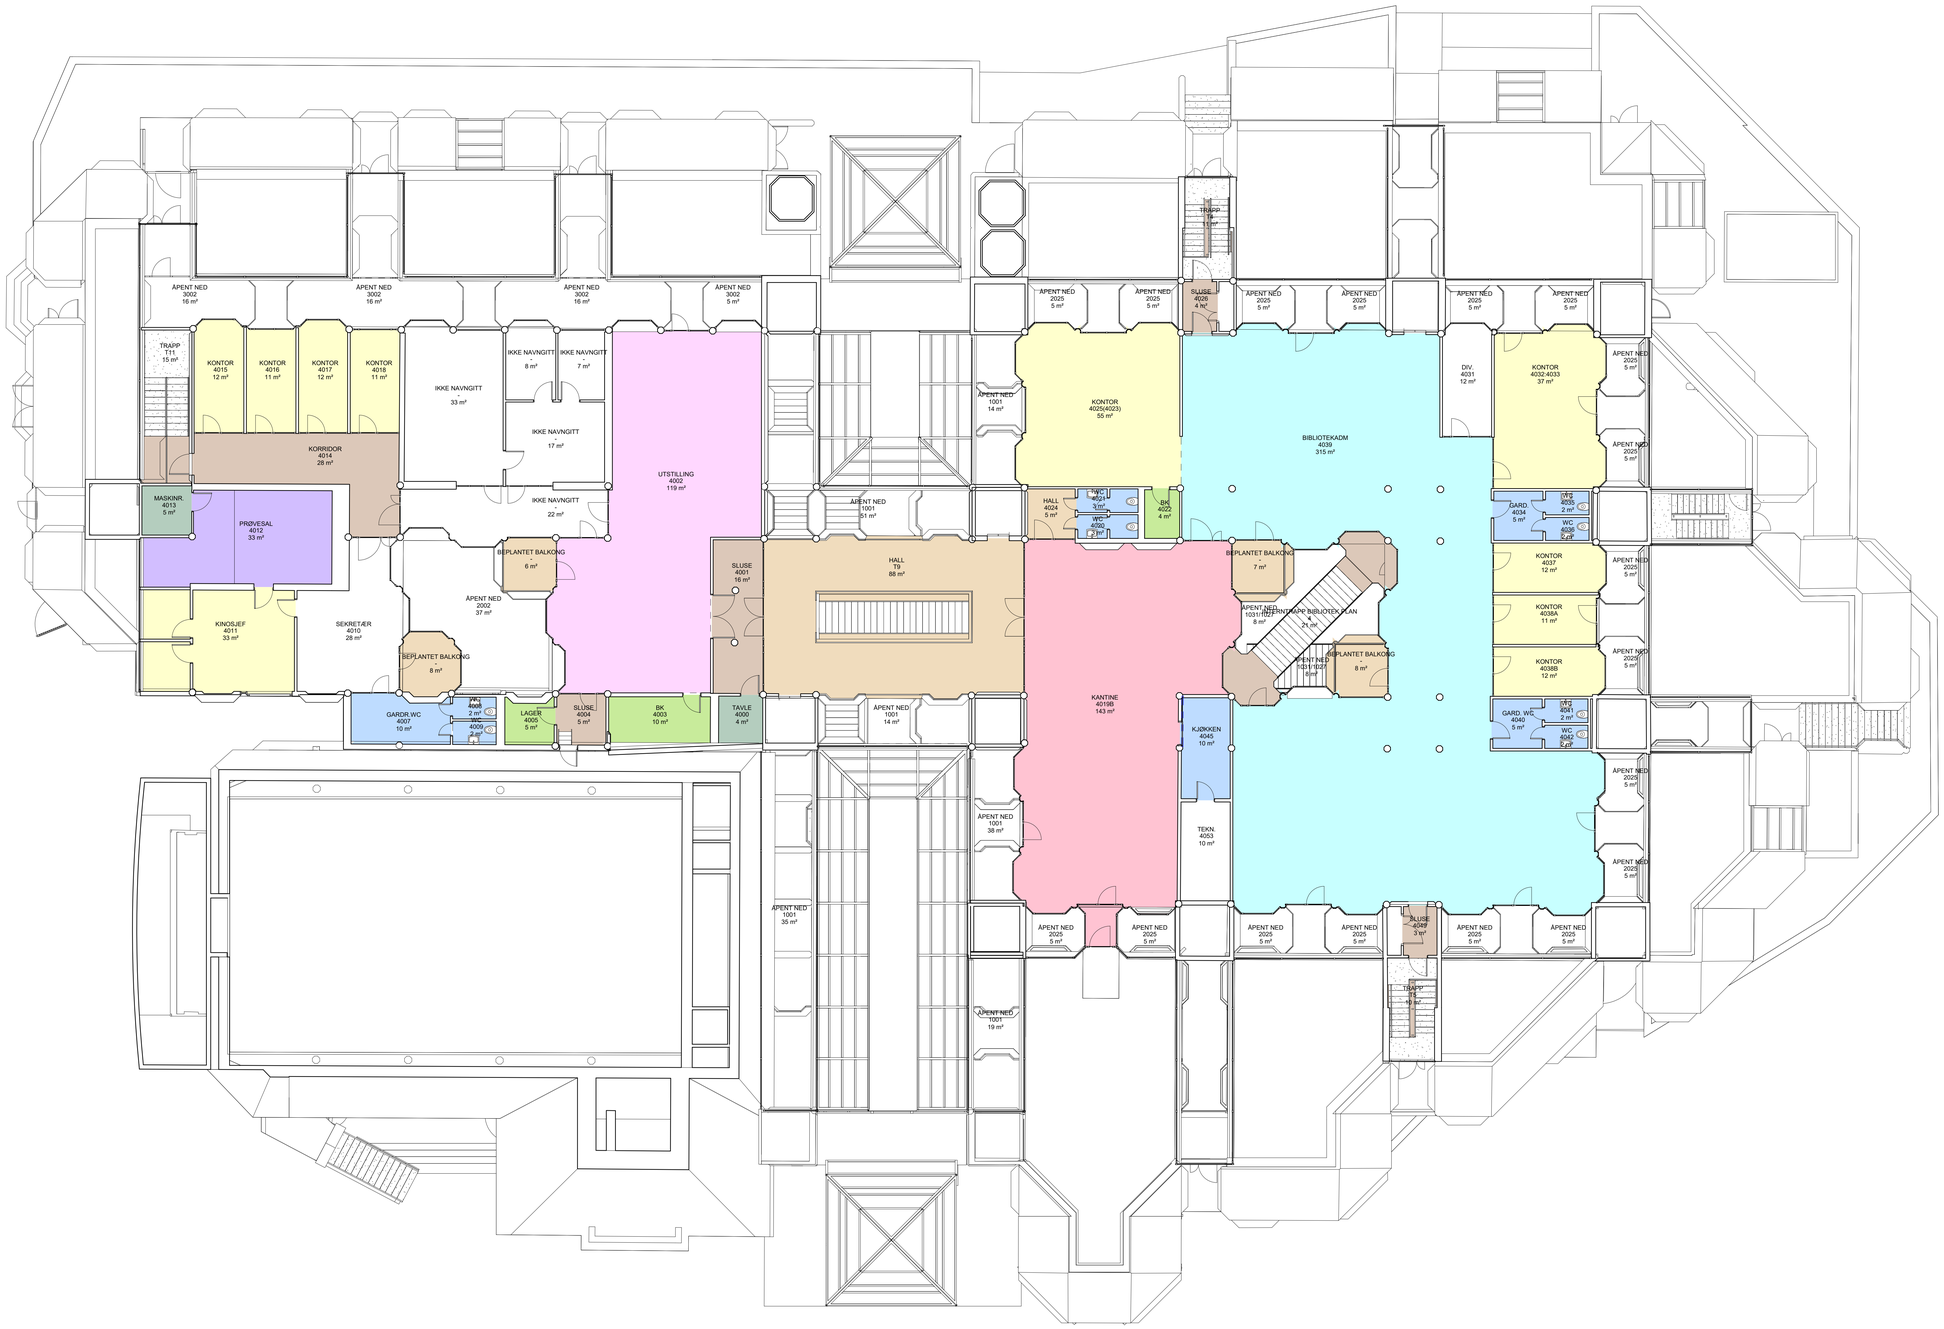

Department Legend

- Cinema
- Coffee/Restaurant
- Hall
- Hallway
- Kitchen
- Library
- Not named
- Office
- Storage
- Technical room
- Wet room

1 18.90_Floor 4
1 : 100