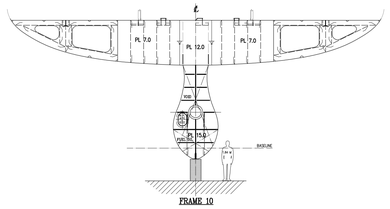

FRAME 10

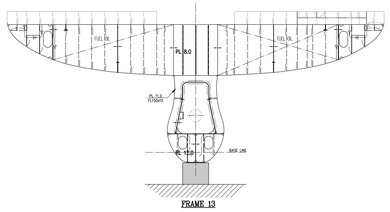

FRAME 13

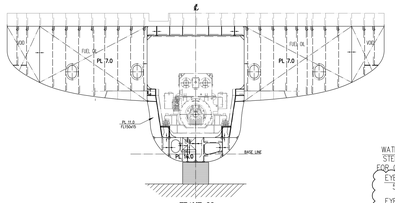

FRAME 22

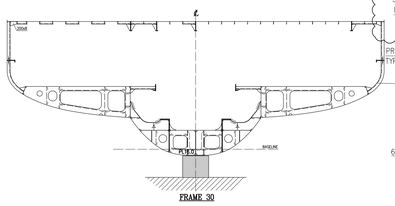

FRAME 30

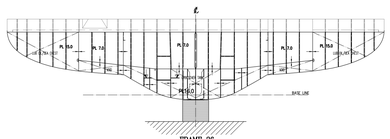

FRAME 36

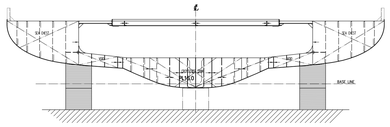

FRAME 39

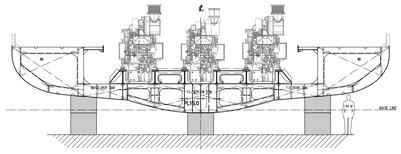

FRAME 44

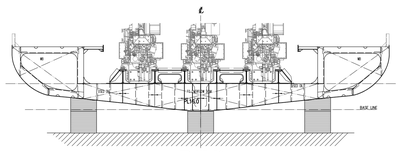

FRAME 50

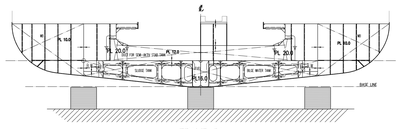

FRAME 54

ESTIMATED DOCKING WEIGHT ABOUT 3385 tonnes
NUMBER OF POPPETS 61
(Poppet size 500x1200, max 2N/mm2)
=LOCATION OF POPPETS FOR DOCKING

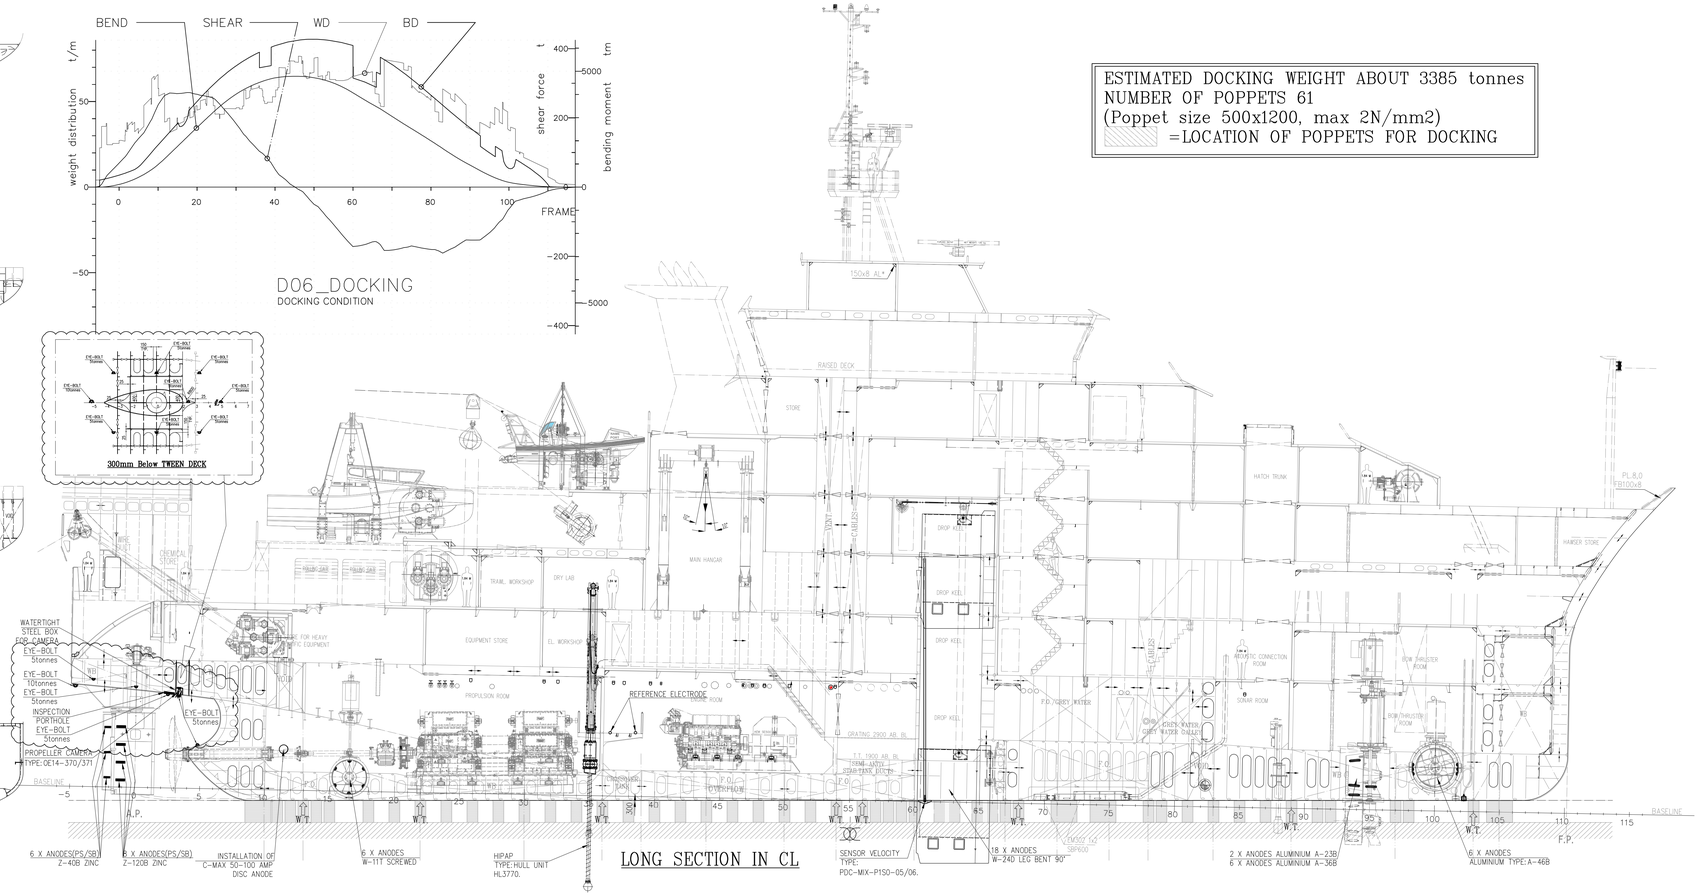

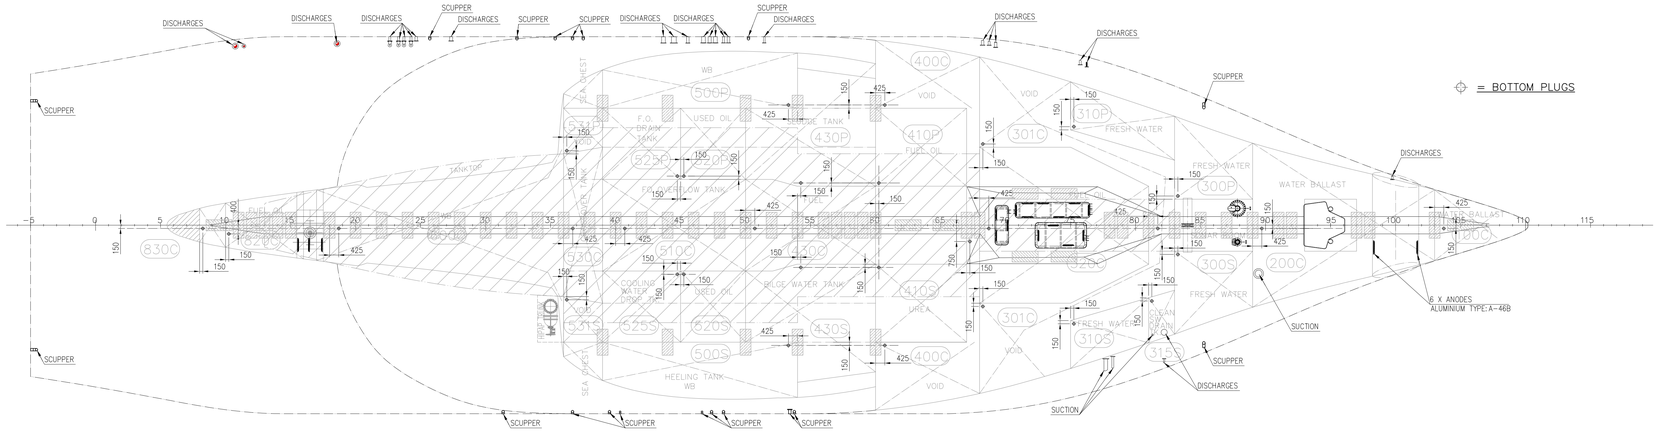

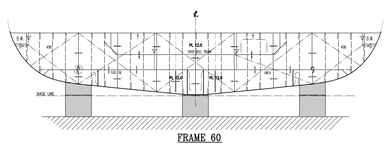

FRAME 60

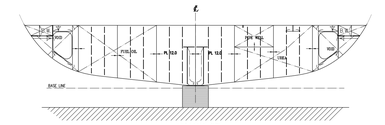

FRAME 67

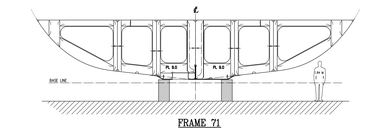

FRAME 71

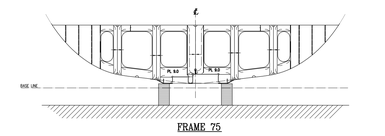

FRAME 75

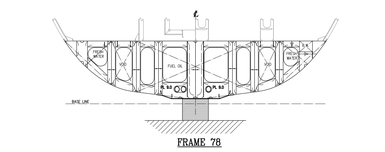

FRAME 78

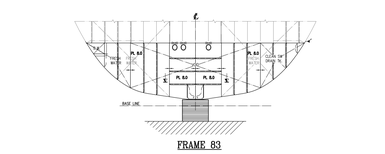

FRAME 83

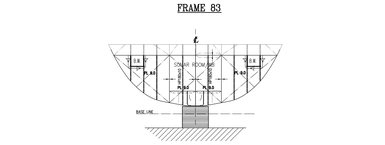

FRAME 89

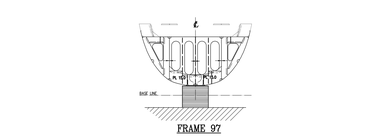

FRAME 97

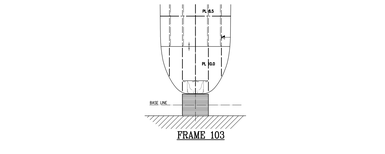

FRAME 103

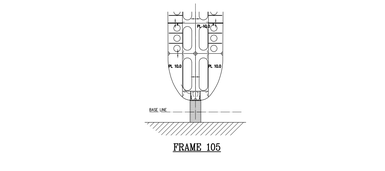

FRAME 105

REV:	DESCRIPTION:	DATE APPR.	DATE REV.	SIGN:
0	FIRST ISSUE.		17.09.15	PGB
A	GENERAL UPDATED.		18.12.15	IGF(AG)
B	UPDATED WITH OWNNER COMMENTS.		05.01.16	IGF(AG)
C	UPDATED WITH EYE-BOLTS.		29.03.17	IGF(AG)

ORDER: Dr. FRIDTJOF NANSEN
YARD NO.: 460
FORMAT: A0
TITLE: DOCKING PLAN
SCALE: 1:100
DATE: 10.09.15
SIGN: PER G. BEYER
CHECKED:
PROJECT NO.: 2013038
ALTERNATIVE DRAWING NO.: -
DRAWING NO.: 460-101-009-C

This drawing is the property of Skipsteknisk AS and must neither be used, reproduced nor handed over to any third party without our written consent.

Skipsteknisk
CONSULTING NAVAL ARCHITECTS AND MARINE ENGINEERS
Klaus Nilsens gt. 4 P.O. Box 36 Sentrum NO-4001 Aalesund Norway
PHONE: +47 70 10 33 44 FAX: +47 70 10 33 48 MAIL: office@skipsteknisk.no WEB: www.skipsteknisk.no