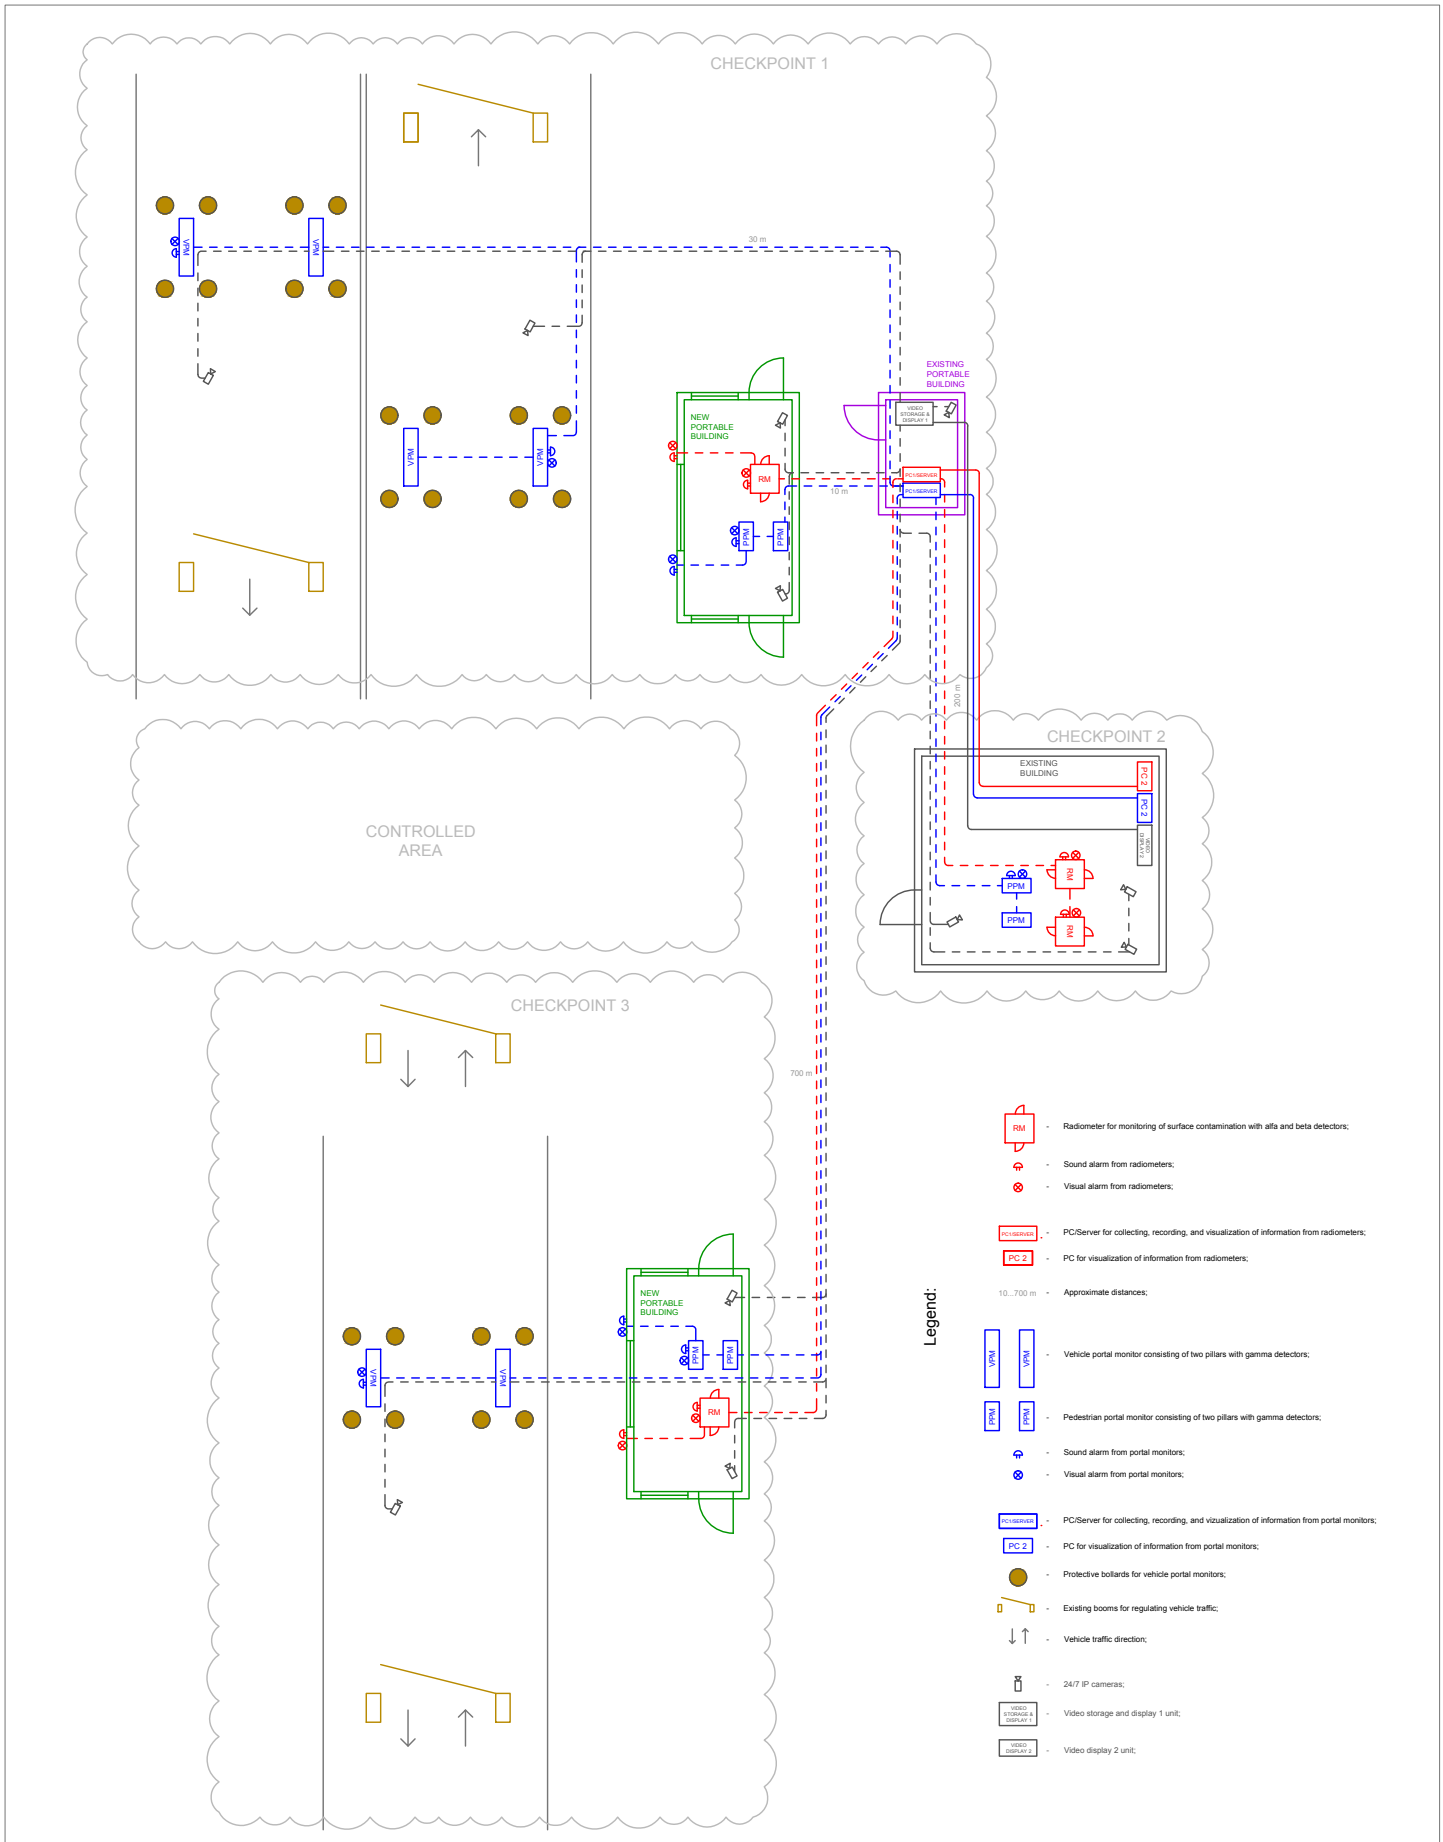
CHECKPOINT 1
30 m
VPM
VPM
VPM
VPM
NEW PORTABLE BUILDING
RM
PPM
PPM
EXISTING PORTABLE BUILDING
VIDEO STORAGE & DISPLAY 1
PC1/SERVER
PC1/SERVER
10 m
200 m
CONTROLLED AREA
CHECKPOINT 2
EXISTING BUILDING
PC 2
PC 2
VIDEO DISPLAY 2
RM
PPM
PPM
RM
700 m
CHECKPOINT 3
NEW PORTABLE BUILDING
VPM
VPM
PPM
PPM
RM
Legend:
RM - Radiometer for monitoring of surface contamination with alfa and beta detectors;
- Sound alarm from radiometers;
- Visual alarm from radiometers;
PC1/SERVER - PC/Server for collecting, recording, and visualization of information from radiometers;
PC 2 - PC for visualization of information from radiometers;
10...700 m - Approximate distances;
VPM VPM - Vehicle portal monitor consisting of two pillars with gamma detectors;
PPM PPM - Pedestrian portal monitor consisting of two pillars with gamma detectors;
- Sound alarm from portal monitors;
- Visual alarm from portal monitors;
PC1/SERVER - PC/Server for collecting, recording, and vizualization of information from portal monitors;
PC 2 - PC for visualization of information from portal monitors;
- Protective bollards for vehicle portal monitors;
- Existing booms for regulating vehicle traffic;
- Vehicle traffic direction;
- 24/7 IP cameras;
VIDEO STORAGE & DISPLAY 1 - Video storage and display 1 unit;
VIDEO DISPLAY 2 - Video display 2 unit;